Permit #F00018976-A

FilmL.A., Inc.
1201 W. 5th Street, Suite T-800
Los Angeles, CA 90017
t: (213)977-8600 - f: (213)977-8601
www.filmla.com

Summary Information

Permit No: F00018976-A **Type of Permit:** FILMING **Release Date:** 08/18/2009

Production Company ROCKHARD FILMS

Insured Company Name ROCKHARD FILMS
Contact Phone No. 1 310-659-4400
Contact Phone No. 2
Fax 310-659-4402
Address 1022 PALM AVE, SUITE #1
WEST HOLLYWOOD, California
90069

Production Title CARTOON NETWORK

Type of Production Commercial - Standard

Producer Nicole Acacio

Director Mark Klasfeld

1st AD TBD TBD

Production Manager Kimberly Stukwisch

FilmL.A. Coordinator Naomi Kajiyama

Location Manager Patrick Reinoso
Primary Phone Mobile - 818-606-3081
Secondary Phone Office - 310-659-0337

Location Assistant N/A N/A
Primary Phone Office - 000-000-0000
Secondary Phone

Fees

Posting 600	$104.00
Notification Charge	$255.00
LA CITY LANE AND STREET CLOSURE FEE	$312.00
FILMLA FILM PERMIT RIDER FEE	$100.00

Total Permit Fee $771.00

Number of Locations 4

NOT A PERMIT

Permit #F00018976-A

FilmL.A., Inc.
1201 W. 5th Street, Suite T-800
Los Angeles, CA 90017
t: (213)977-8600 - f: (213)977-8601
www.filmla.com

Summary Information — Location

Permit Number	F00018976-A	**Location Manager**	Patrick Reinoso
Production Company	ROCKHARD FILMS	Primary Phone	Mobile - 818-606-3081
Insured Company	ROCKHARD FILMS	Secondary Phone	Office - 310-659-0337
Production Title	CARTOON NETWORK		

Location Address Wilshire Blvd., Hope St - Grand Ave. , Los Angeles , CA, 90017

Location Names

Location Type Street

Location Description

Film Dates 8/19/2009 - 8/19/2009 07:00 - 22:00

Open or Closed to the Public Open

Generic Conditions
All travel lanes and bike lanes shall be closed per the WATCH manual.
Community Survey Required
Equipment vehicles may park on one side of street
May not interfere with adjacent traffic lanes
Must comply with attached conditions
Must Maintain 5' Clearance on Sidewalks/Walkways
No Cast and Crew parking on areas streets.
No interference with merchant activity

Please see attached document Rockhard.CartoonNetwork.18976.Wilshire2.pdf

Equipment on Location

Type	Quantity
Cranes	2
Cube Trucks	6
Generator	1
Stakebed Trucks	4
Vans	6

Personnel on Location

Type	Quantity
Crew	45
Off-Duty/Retired LAPD Officer(s)	4

Filming Activities 2 minute intermittent traffic control (except 0700-0900 hrs & 1500-1900 hrs); Equipment on sidewalk & street; Equipment on sidewalk, in curb lane & across street; Exterior establishing shots; Exterior MOS; Intermittent pedestrian control; Wetdown; 100' Cranes release baby dolls with parachutes; Extended intermittent traffic control (except 0700-0900 hrs & 1500-1900 hrs) traffic permitting and not to exceed 5 minutes;

Jurisdiction **Political:** Los Angeles City - Council District 09 **Police:** Los Angeles Police Department **Fire:** Los Angeles City

Location Notes

Coordinator Note Company must contact GSD directly for parking requirements at the Pershing Square Underground Lot

Coordinator Note RIDER A RELEASES LOCATION

Parking

Base Camp
Location Type : Private Parking Lot
Street : 437 S Hill St

Crew Parking
Location Type : LA City Park
Street : Pershing Square Underground Lot (GSD), 532 S Olive St

Posting "No Parking" signs B/S Wilshire Blvd., Hope St - Grand Av

NOT A PERMIT

FilmL.A., Inc.
1201 W. 5th Street, Suite T-800
Los Angeles, CA 90017
t: (213)977-8600 - f: (213)977-8601
www.filmla.com

Summary Information — Location

Location 1 of 4

Permit Number	F00018976-A	**Location Manager**	Patrick Reinoso
Production Company	ROCKHARD FILMS	Primary Phone	Mobile - 818-606-3081
Insured Company	ROCKHARD FILMS	Secondary Phone	Office - 310-659-0337
Production Title	CARTOON NETWORK		

Approximate Footage	301 - 600	**Log Number**	1001991
Date(s)	8/19/2009 to 8/19/2009	**Time(s)**	07:00 to 22:00
Lane / Full Closure	#1 Traffic lanes plus 1 adj lane on Eastbound and Westbound Wilshire Blvd., Hope St - Grand Av (CLOSURE CANCELED PER T BALLOU 8/10)		
Approximate Footage	301 - 600		
Date(s)	8/19/2009 to 8/19/2009	**Time(s)**	09:00 to 15:00
Lane / Full Closure	S/S curblane on Wilshire Blvd., S Flower St - S Hope St		
Approximate Footage	301 - 600		
Date(s)	8/19/2009 to 8/19/2009	**Time(s)**	07:00 to 22:00

NOT A PERMIT

Permit #F00018976-A

FilmL.A., Inc.
1201 W. 5th Street, Suite T-800
Los Angeles, CA 90017
t: (213)977-8600 - f: (213)977-8601
www.filmla.com

Summary Information — Location

Permit Number	F00018976-A	**Location Manager**	Patrick Reinoso
Production Company	ROCKHARD FILMS	Primary Phone	Mobile - 818-606-3081
Insured Company	ROCKHARD FILMS	Secondary Phone	Office - 310-659-0337
Production Title	CARTOON NETWORK		

Location Address Hope St., Wilshire Bl - 7th St, Los Angeles, CA, 90017

Location Names

Location Type Street

Location Description

Film Dates 8/19/2009 - 8/19/2009 07:00 - 22:00

Open or Closed to the Public Open

Generic Conditions
All travel lanes and bike lanes shall be closed per the WATCH manual.
Equipment vehicles may park on one side of street
May not interfere with adjacent traffic lanes
Must comply with attached conditions
Must Maintain 5' Clearance on Sidewalks/Walkways
No Cast and Crew parking on areas streets.
No interference with merchant activity

Please see attached document Rockhard.CartoonNetwork.18976.Hope.pdf

Equipment on Location

Type	Quantity
Cranes	2
Cube Trucks	6
Generator	1
Stakebed Trucks	4
Vans	6

Personnel on Location

Type	Quantity
Crew	45
Off-Duty/Retired LAPD Officer(s)	4

Filming Activities 2 minute intermittent traffic control (except 0700-0900 hrs & 1500-1900 hrs); Equipment on sidewalk & street; Equipment on sidewalk, in curb lane & across street; Exterior establishing shots; Exterior MOS; Intermittent pedestrian control; Wetdown; 100' Cranes release baby dolls with parachutes; Extended intermittent traffic control (except 0700-0900 hrs & 1500-1900 hrs) traffic permitting and not to exceed 5 minutes;

Jurisdiction **Political:** Los Angeles City - Council District 09 **Police:** Los Angeles Police Department **Fire:** Los Angeles City

Location Notes

Coordinator Note Company must contact GSD directly for parking requirements at the Pershing Square Underground Lot

Coordinator Note Must maintain 2-way traffic in curblanes within closure

Parking

Base Camp
Location Type : Private Parking Lot
Street : 437 S Hill St

Crew Parking
Location Type : LA City Park
Street : Pershing Square Underground Lot (GSD), 532 S Olive St

Posting "No Parking" signs B/S Hope St., Wilshire Blvd - 7th St

Approximate Footage 301 - 600 **Log Number** 1001992

NOT A PERMIT

FilmL.A., Inc.
1201 W. 5th Street, Suite T-800
Los Angeles, CA 90017
t: (213)977-8600 - f: (213)977-8601
www.filmla.com

Summary Information — Location

Permit Number	F00018976-A	**Location Manager**	Patrick Reinoso
Production Company	ROCKHARD FILMS	Primary Phone	Mobile - 818-606-3081
Insured Company	ROCKHARD FILMS	Secondary Phone	Office - 310-659-0337
Production Title	CARTOON NETWORK		

Date(s) 8/19/2009 to 8/19/2009 **Time(s)** 07:00 to 22:00

Lane / Full Closure #1 Traffic lanes plus 1 adj lane on Northbound and Southbound Hope St., Wilshire Bl - 7th St

Approximate Footage 0 - 300

Date(s) 8/19/2009 to 8/19/2009 **Time(s)** 09:00 to 15:00

NOT A PERMIT

Permit #F00018976-A

FilmL.A., Inc.
1201 W. 5th Street, Suite T-800
Los Angeles, CA 90017
t: (213)977-8600 - f: (213)977-8601
www.filmla.com

Summary Information — Location

Permit Number	F00018976-A	**Location Manager**	Patrick Reinoso
Production Company	ROCKHARD FILMS	Primary Phone	Mobile - 818-606-3081
Insured Company	ROCKHARD FILMS	Secondary Phone	Office - 310-659-0337
Production Title	CARTOON NETWORK		

Location Address Wilshire Blvd & S Hope St, Los Angeles, CA, 90017

Location Names

Location Type Street

Location Description

Film Dates 8/19/2009 - 8/19/2009 09:00 - 22:00

Open or Closed to the Public Open

Generic Conditions
Must comply with attached conditions
Must Maintain 5' Clearance on Sidewalks/Walkways
No Cast and Crew parking on areas streets.
No interference with merchant activity

Equipment on Location

Type	Quantity
Generator	1
Stakebed Trucks	2
Vans	2

Personnel on Location

Type	Quantity
Cast	4
Crew	25
Off-Duty/Retired LAPD Officer(s)	4

Filming Activities 2 minute intermittent traffic control (except 0700-0900 hrs & 1500-1900 hrs); Camera on sticks; Equipment on sidewalk, in curb lane & across street; Exterior Dialogue; Exterior establishing shots; Handheld equipment; Intermittent pedestrian control; Add prop bus bench at South-West corner sidewalk; Talent/Doll against scenery;; Hanging a pinata from street pole; Kids hit the pinata; Pinata hangs over the sidewalk at the South-East corner.; Relocating Big Blue Bus line west bound Wilshire Blvd at S Hope St;

Jurisdiction **Political:** Los Angeles City - Council District 09 **Police:** Los Angeles Police Department **Fire:** Los Angeles City

Location Notes

Coordinator Note Company must contact LADWP directly for usage of City lights

Coordinator Note RIDER A RELEASES LOCATION.

Parking

Base Camp
Location Type : Private Parking Lot
Street : 437 S Hill St

Crew Parking
Location Type : Private Parking Lot
Street : Pershing Square Underground Lot (GSD), 532 S Olive St

NOT A PERMIT

Permit #F00018976-A

FilmL.A., Inc.
1201 W. 5th Street, Suite T-800
Los Angeles, CA 90017
t: (213)977-8600 - f: (213)977-8601
www.filmla.com

Summary Information — Location

Permit Number F00018976-A
Production Company ROCKHARD FILMS
Insured Company ROCKHARD FILMS
Production Title CARTOON NETWORK

Location Manager Patrick Reinoso
Primary Phone Mobile - 818-606-3081
Secondary Phone Office - 310-659-0337

Location Address 617 W 7th St, Los Angeles, CA, 90017

Location Names

Location Type Office Building

Location Description

Film Dates 8/19/2009 - 8/19/2009 09:00 - 22:00

Open or Closed to the Public Open

Generic Conditions
Must comply with attached conditions
Must Maintain 5' Clearance on Sidewalks/Walkways
No Cast and Crew parking on areas streets.
No interference with merchant activity
No interference with vehicular or pedestrian traffic

Equipment on Location

Type	Quantity
Vans	1

Personnel on Location

Type	Quantity
Cast	2
Crew	10
Off-Duty/Retired LAPD Officer(s)	1
Spot Check	1

Filming Activities Equipment on sidewalk, in curb lane & across street; Exterior establishing shots; Exterior MOS; Interior MOS; 2 crew on rooftop dropping dolls on parachutes onto the closed part of the street below. No camera/equipment or power on rooftop.; Interior MOS in suite 304, closed suite.; Talent entering/exiting building;

Jurisdiction **Political:** Los Angeles City - Council District 09 **Police:** Los Angeles Police Department **Fire:** Los Angeles City

Location Notes

Coordinator Note RIDER A RELEASES LOCATION.

Parking

Base Camp
Location Type : Private Parking Lot
Street : 437 S Hill St

Crew Parking
Location Type : LA City Park
Street : Pershing Square Underground Lot (GSD), 532 S Olive St

NOT A PERMIT

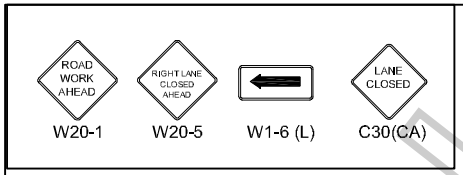

FILM L.A.:
NAOMI KAJIYAMA

ROCKHARD FILMS
"CARTOON NETWORK"

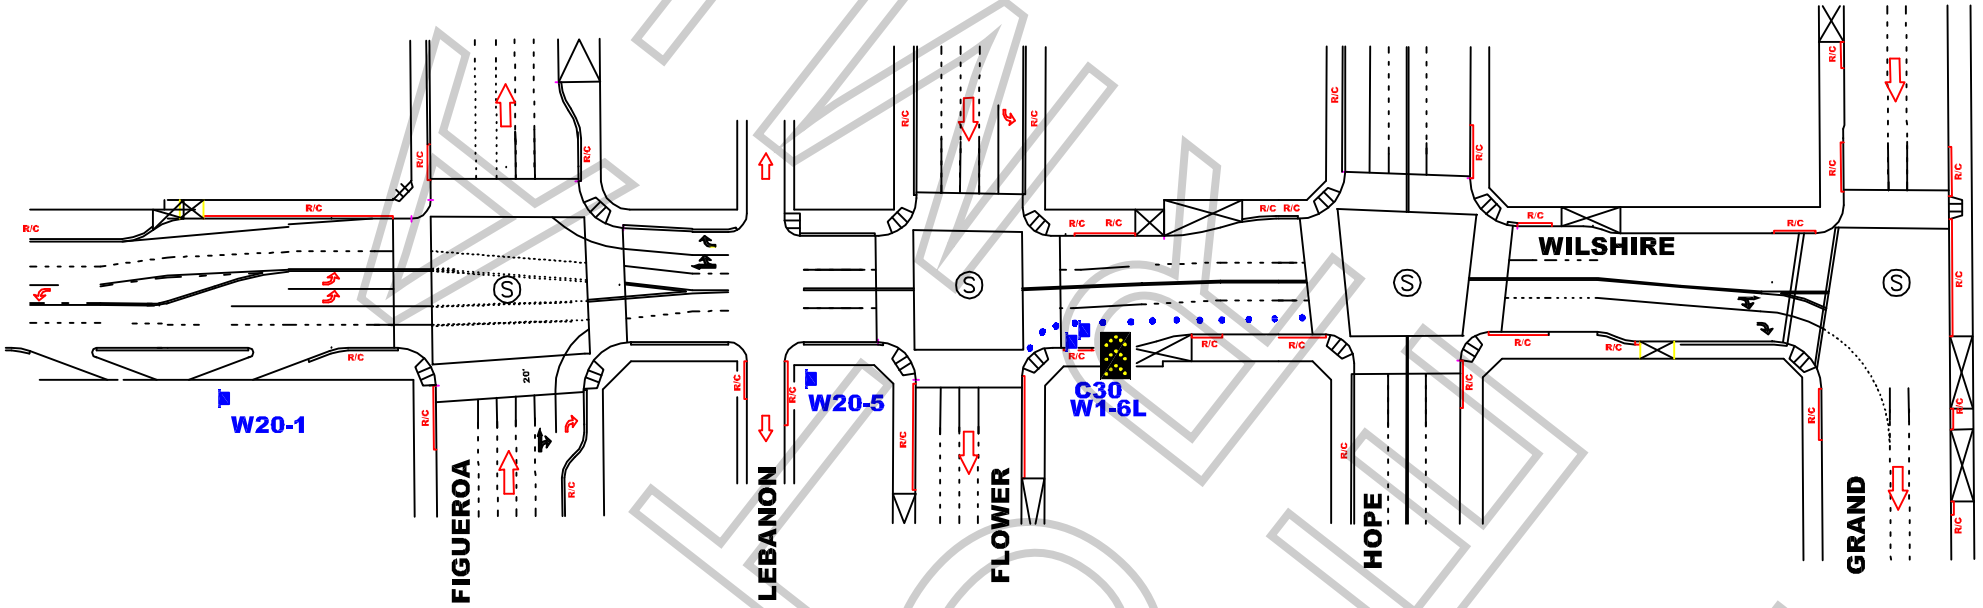

ALL TRAFFIC CONTROL WILL BE INSTALLED AND CONFORM TO THE MUTCD AND WATCH MINIMUM REQUIREMENTS

WORK ZONE TRAFFIC CONTROL PLAN GENERAL NOTES

1. DATE/TIME: 8-19-09 FROM 07:00 HOURS TO 22:00 HOURS.
2. ALL SIGNING, STRIPING, AND TRAFFIC CONTROL DEVICES SHALL CONFORM TO THE (CURRENT) STATE OF CALIFORNIA DEPARTMENT OF TRANSPORTATION (CALTRANS) STANDARD PLANS AND STANDARD SPECIFICATIONS, CALIFORNIA MUTCD, AND ANY ADDENDUMS THERETO, AND AS SHOWN ON THESE PLANS, SYMBOLS AND ABBREVIATIONS USED ARE SHOWN ON CALTRANS STANDARD PLANS A10A&B, A20A-D, AND A24A-E.
3. THERE WILL BE NO INTERFERENCE WITH TRAFFIC SIGNALS OR CROSSWALKS.
4. CONES WILL BE 28" MINIMUM HEIGHT AND HAVE REFLECTORIZED SLEEVES FOR NIGHT WORK.
5. POLICE WILL DIRECT TRAFFIC IF NECESSARY.

JCL BARRICADE COMPANY,
2334 E. EIGHTH ST., CA 90021
Ph: (213) 622-9775 * Fax: (213) 622-9790
CA Lic # 805357
TRAFFIC PLAN DRAWN BY:
ISMAEL RODRIGUEZ
Traffic control plan is drawn per MUTCD & 2006 Work Area Traffic Control Handbook

TRAFFIC CONTROL FOR:	PROJECT LOCATION:	LOCATION CONTACT:
ROCKHARD FILMS "CARTOON NETWORK"	WILSHIRE BLVD FROM FLOWER ST TO HOPE ST CITY OF LOS ANGELES, CA	TIM BALLOU OFFICE # 213.763.9000

REV#	DATE	REVISION DESCRIPTION

Permit #F00018976-A

FILMLA

Permit #F00018976-A

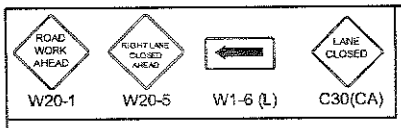

TRAFFIC CONTROL FOR:
ROCKHARD FILM
"CARTOON NETWORK"

FILM L.A. :
NAIOMI KAJIYAMA

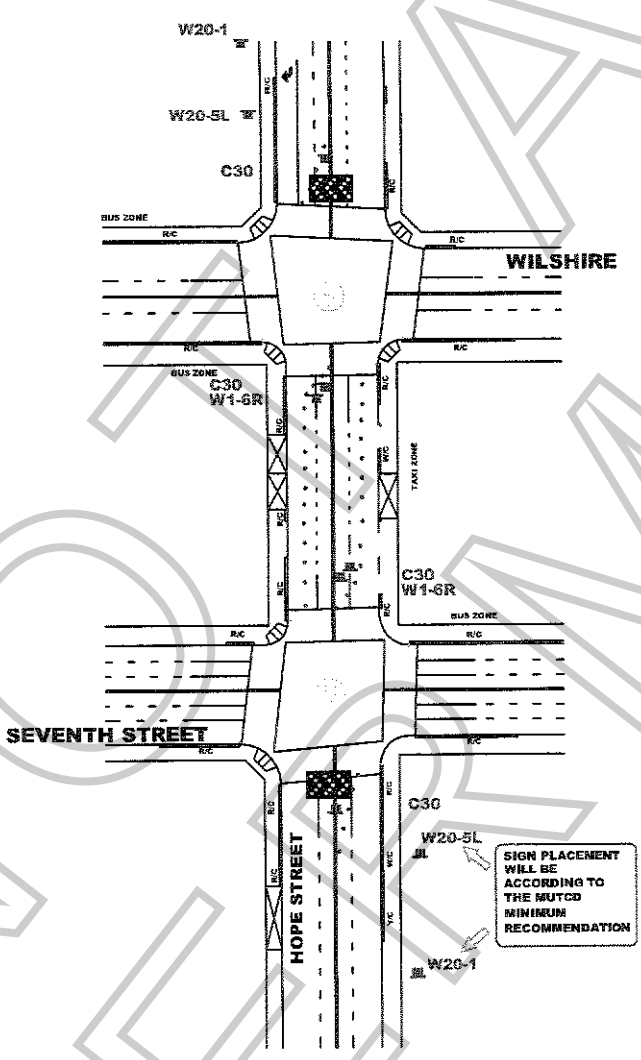

ALL TRAFFIC CONTROL WILL BE INSTALLED AND CONFORM TO THE MUTCD AND WATCH MINIMUM REQUIREMENTS

WORK ZONE TRAFFIC CONTROL PLAN GENERAL NOTES

1. TIME/DATE: 6-10-09 FROM 09:00 HOURS TO 15:00 HOURS.
2. ALL SIGNING, STRIPING, AND TRAFFIC CONTROL DEVICES SHALL CONFORM TO THE (CURRENT) STATE OF CALIFORNIA DEPARTMENT OF TRANSPORTATION (CALTRANS) STANDARD PLANS AND STANDARD SPECIFICATIONS, CALIFORNIA MUTCD, AND ANY ADDENDUMS THERETO, AND AS SHOWN ON THESE PLANS. SYMBOLS AND ABBREVIATIONS USED ARE SHOWN ON CALTRANS STANDARD PLANS A10A&B, A20A-D, AND A24A-E.
3. THERE WILL BE NO INTERFERENCE WITH TRAFFIC SIGNALS OR CROSSWALKS.
4. CONES WILL BE 28" MINIMUM HEIGHT AND HAVE REFLECTORIZED SLEEVES FOR NIGHT WORK.
5. POLICE WILL DIRECT TRAFFIC IF NECESSARY.

JCL BARRICADE COMPANY.
2334 E. EIGHTH ST., CA 90021
Ph: (213) 622-9775
Fax: (213) 622-9790
CA Lic # 805357
TRAFFIC PLAN DRAWN BY:
ISMAEL RODRIGUEZ

PROJECT LOCATION:
HOPE ST
7TH & WILSHIRE BLVD
CITY OF LOS ANGELES, CA

LOCATION CONTACT:
TIM BALLOU
OFFICE# 213.763.9000

Project	Sheet
Date	1 OF 1
Scale: N.T.S.	

NO PERMIT